
GUEST

PRIVATE

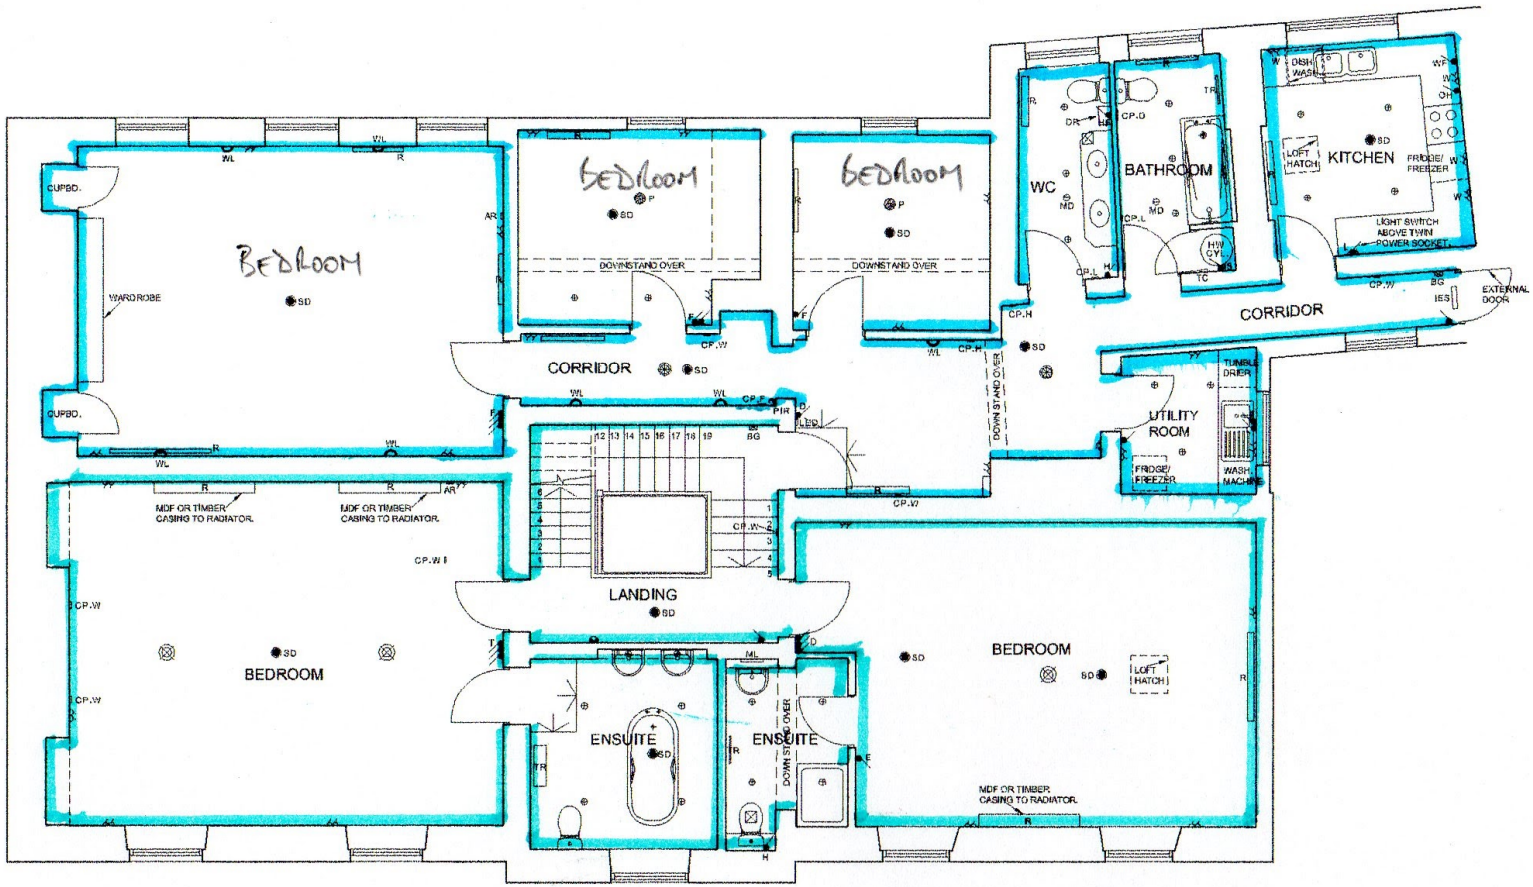

FIRST FLOOR PLAN

SITE	BREEDON HALL BREEDON ON THE HILL
DRAWING	FIRST FLOOR PLAN AS EXISTING

DRAWING NO. 2070-24
SCALE 1:50@A1

Montague Architects Ltd.
9 Vernon Street Derby

BREEDON HALL ACCOMODATION SPLITS

NOTES

1. SEE ALSO DRAWINGS Nos. 2770-22 & 2070-24.
2. IN MAIN KITCHEN POSITIONS OF ELECTRICAL SOCKETS/ SPURS WITHIN ISLAND UNIT FOR DISHWASHER & HOT PLATE NOT ESTABLISHED.
   IN UTILITY ROOM POSITION OF ELECTRICAL SOCKET FOR FRIDGE NOT ESTABLISHED.


KEY

FOR KEY DRAWING No. 2770-22.

GUEST

SHARED


PRIVATE

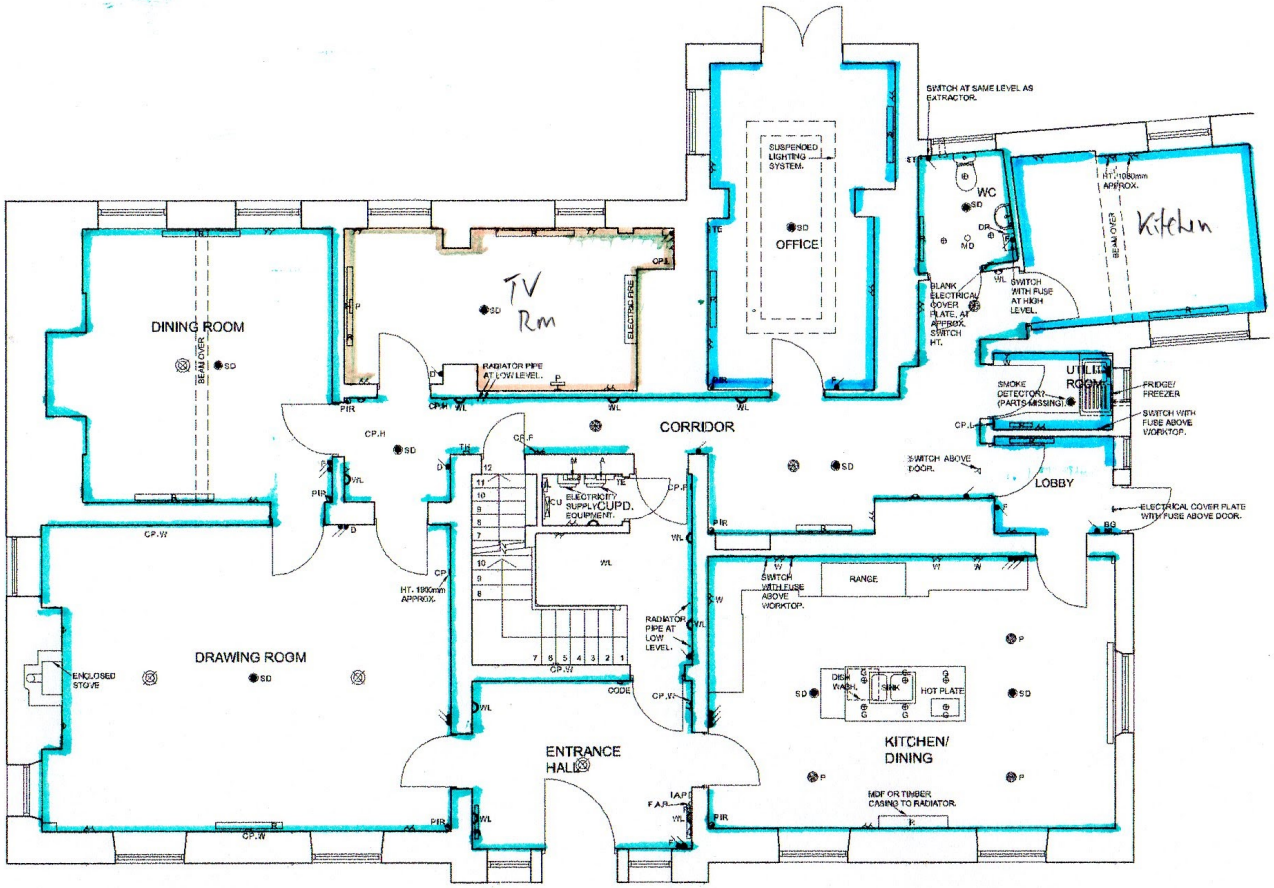


GROUND FLOOR PLAN

SITE	BREEDON HALL BREEDON ON THE HILL
DRAWING	GROUND FLOORJPLAN AS EXISTING
DRAWING NO.	2070-23
SCALE	1:50@A1

Montague Architects Ltd.
3 Vernon Street Derby

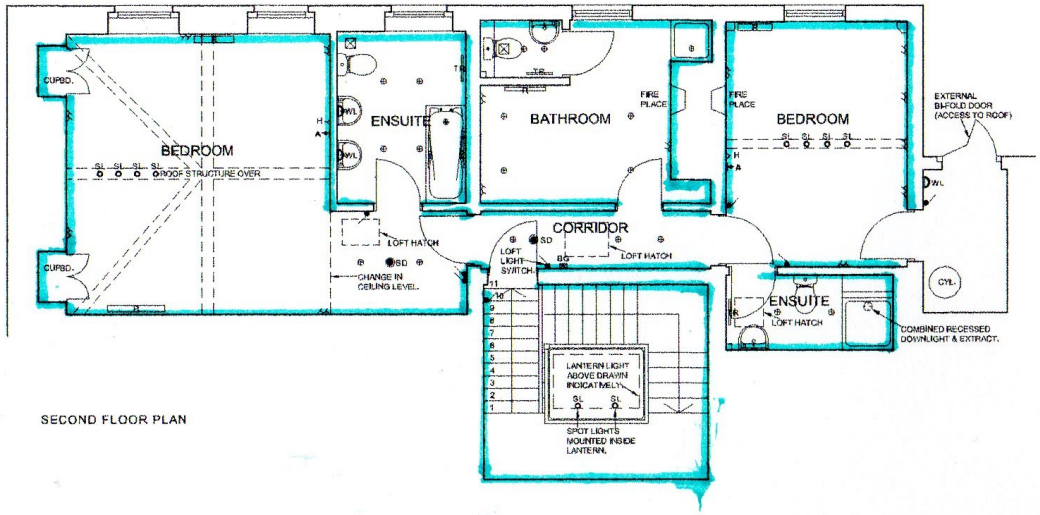

SECOND FLOOR PLAN

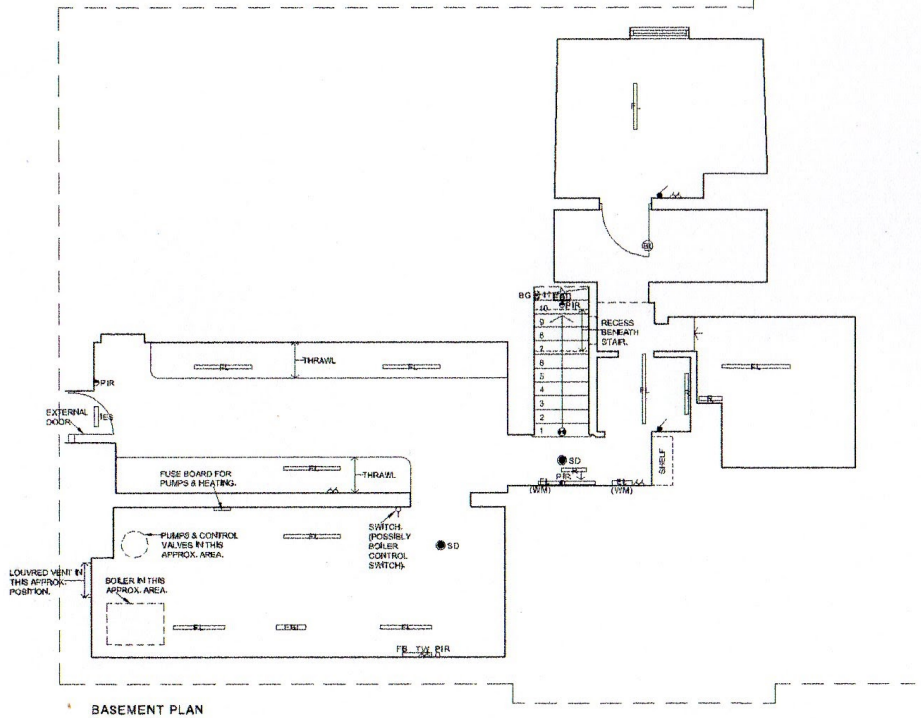

BASEMENT PLAN

LIGHT SWITCH (UNLESS OTHERWISE INDICATED)
LIGHT SWITCH (DIMMER SWITCH)
LIGHT SWITCH, WITH FUSE
LIGHT SWITCH ALSO OPERATING ENSUITE EXTRACTOR FAN.
DOUBLE LIGHT SWITCH
DOUBLE LIGHT SWITCH (DIMMER SWITCH).
DOUBLE LIGHT SWITCH, WITH FUSE
TRIPLE LIGHT SWITCH.
TRIPLE LIGHT SWITCH (DIMMER SWITCH).
TRIPLE LIGHT SWITCH, WITH FUSE.
SWITCH AT LOW LEVEL. (POSSIBLY ISOLATION SWITCH).
SWITCH AT HIGH LEVEL. (POSSIBLY ISOLATION SWITCH).
SWITCH. (POSSIBLY ISOLATION SWITCH).
SWITCH WITH FUSE, ABOVE WORKTOP. (POSSIBLY ISOLATION SWITCH).
SWITCH WITH FUSE, AT HIGH LEVEL. (POSSIBLY ISOLATION SWITCH).
DOUBLE SWITCH AT LOW LEVEL. (POSSIBLY ISOLATION SWITCHES).
COOKER ISOLATION SWITCH/ SWITCHED SPUR, ABOVE WORKTOP.
TV AERIAL SOCKET
2 No. AERIAL SOCKETS ON SINGLE PLATE.
MECHANICAL EXTRACTOR, CEILING MOUNTED.
WALL MOUNTED MECHANICAL EXTRACTOR ABOVE WINDOW LEVEL.
SL SPOT LIGHT
RECESSED DOWNLIGHT
G RECESSED DOWNLIGHT IN SUSPENDED LIGHTING GRID.
RECESSED CEILING MOUNTED LUMINAIRE. (POSSIBLY COMPACT FLUORESCENT EMERGENCY LUMINAIRE, NOT SPOTLIGHT). PRESENT STATUS OF LUMINAIRE NOT ESTABLISHED.
P PENDENT LUMINAIRE
PENDENT CHANDELIER
WL WALL MOUNTED LUMINAIRE
P WALL MOUNTED PICTURE LIGHT.
ML WALL MOUNTED MIRROR LIGHT, WITH PULL CORD.
CEILING MOUNTED FLUORESCENT STRIP LIGHT.
(WM) WALL MOUNTED FLUORESCENT STRIP LIGHT.
EMERGENCY BULKHEAD LIGHT.
(WM) WALL MOUNTED EMERGENCY LIGHT.
BULKHEAD LIGHT.
IES ILLUMINATED EMERGENCY ESCAPE SIGN.
LED RECESSED, WALL MOUNTED LED LUMINAIRE AT LOW LEVEL.
MD MOVEMENT DETECTOR TO OPERATE LIGHTING IN ROOM.
SD SMOKE DETECTOR.
CEILING MOUNTED SOUNDER.
WALL MOUNTED SOUNDER.
BG BREAK GLASS.
PIR CEILING MOUNTED MOVEMENT DETECTOR.
PIR WALL MOUNTED MOVEMENT DETECTOR FOR INTRUDER ALARM SYSTEM.

TWIN POWER SOCKET ABOVE WORKTOP LEVEL.
SINGLE POWER SOCKET (AT LOW LEVEL UNLESS OTHERWISE INDICATED).
SINGLE POWER SOCKET AT HIGH LEVEL.
TWIN POWER SOCKET (AT LOW LEVEL UNLESS OTHERWISE INDICATED).
TWIN POWER SOCKET AT POSSIBLE LIGHT SWITCH LEVEL.
TH ROOM THERMOSTAT.
FB FUSE BOARD.
TE TELEPHONE SOCKET.
PANEL RADIATOR (WATER FILLED).
TR TOWEL RADIATOR.
CYL HOT WATER CYLINDER, DRAWN INDICATIVELY.
5A LIGHTING SOCKET AT HIGH LEVEL, FOR POSSIBLE LIGHTING.
CP BLANK ELECTRICAL COVER PLATE, AT HT. AS INDICATED.
CP,W BLANK ELECTRICAL COVER PLATE, AT HT. OF POSSIBLE WALL LIGHT.
CP,H BLANK ELECTRICAL COVER PLATE AT HIGH LEVEL.
CP,L BLANK ELECTRICAL COVER PLATE AT APPROX. LIGHT SWITCH HT.
CP,F ELECTRICAL COVER PLATE WITH FUSE AT APPROX. LIGHT SWITCH HT.
CP,L ELECTRICAL COVER PLATE WITH FUSE AT LOW LEVEL.
CP,D DOUBLE SIZED BLANK ELECTRICAL COVER PLATE AT LOW LEVEL.
I.A.P INTRUDER ALARM PANEL.
F.A.P FIRE ALARM CONTROL PANEL, WITH SIMILAR SIZED PANEL BELOW.
CODE CODE PANEL.
ST WATER STOP TAP AT LOW LEVEL.
M ELECTRICITY METER.
A INTRUDER ALARM PANEL.
CU CONSUMER UNIT.
HL ELECTRICAL EQUIPMENT FOR HOUSE LIGHTS.
DR ELECTRIC HAND DRIER.
HWT CYL. HOT WATER CYLINDER, DRAWN INDICATIVELY.
TC TIMER FOR HOT WATER CYLINDER.
THERMOSTATIC SHOWER.

GUEST

SITE BREEDON HALL
BREEDON ON THE HILL

DRAWING BASEMENT PLAN & SECOND FLOOR PLAN
AS EXISTING

DRAWING NO. 2070-22
SCALE 1:50@A1

Montague Architects Ltd.
1 Tanner Street Derby
01332 [illegible]